



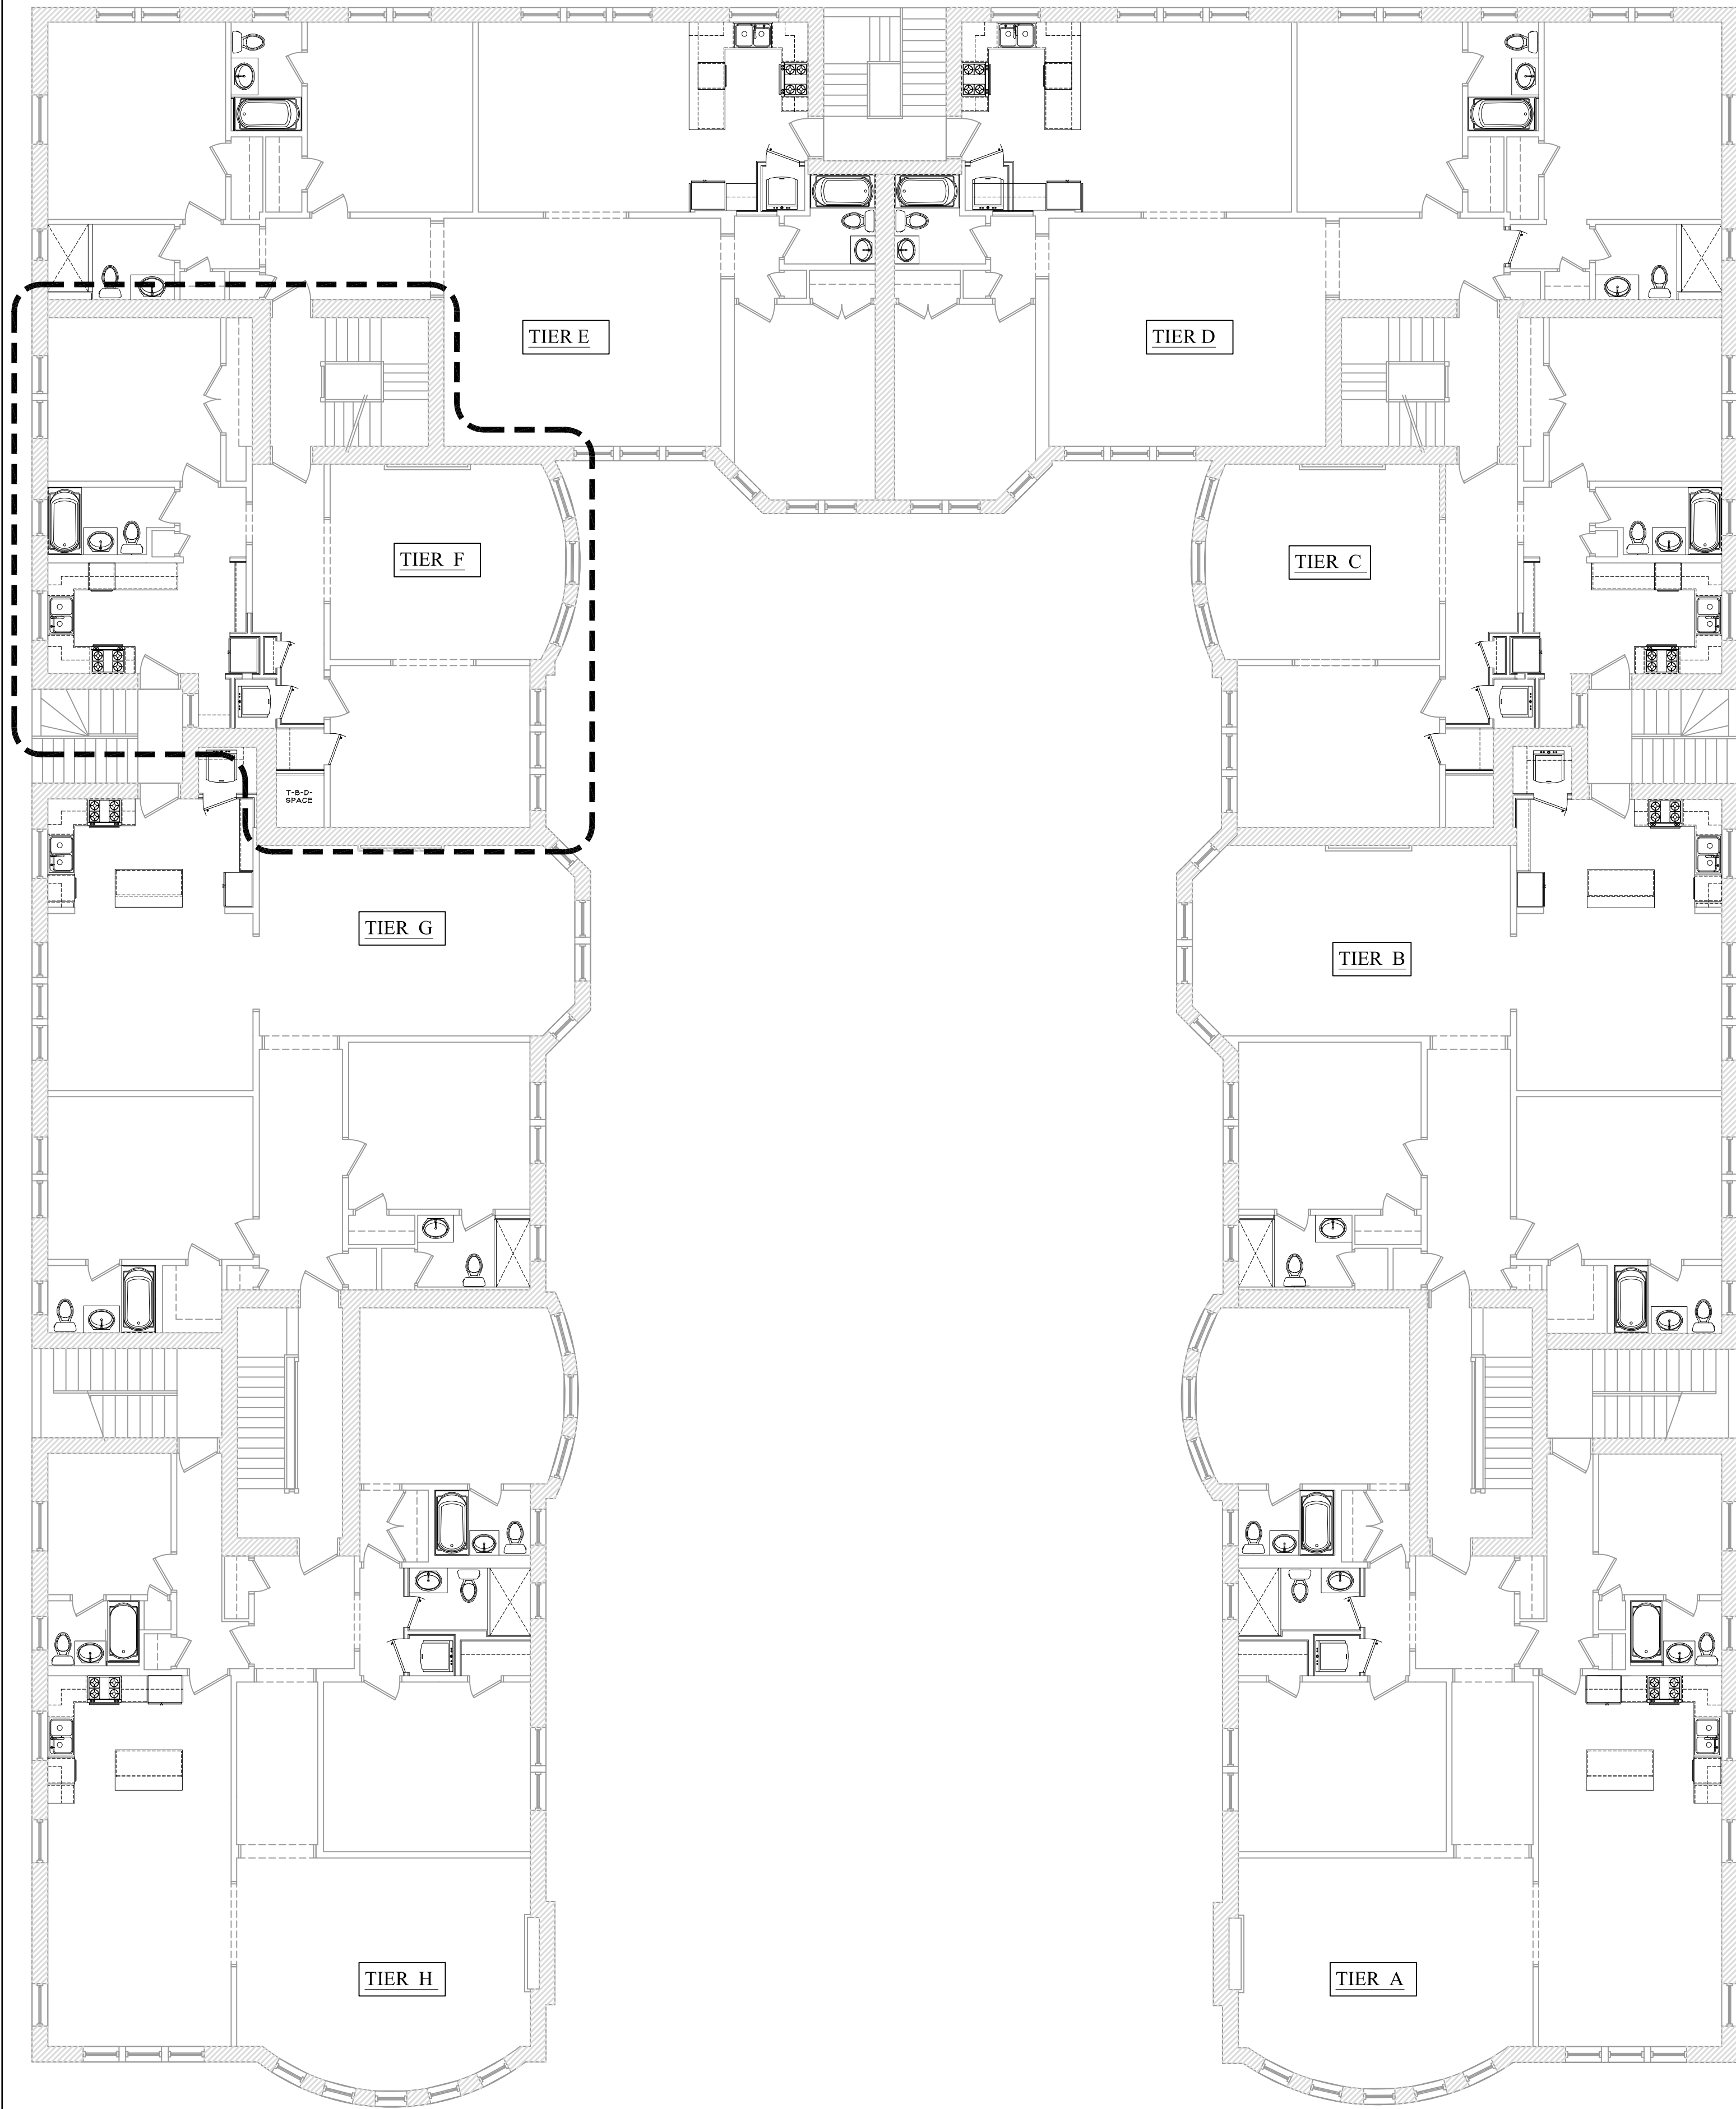

1 KEY PLAN
SCALE: 1/8" = 1'-0"

WALL TYPE-DETAILS:

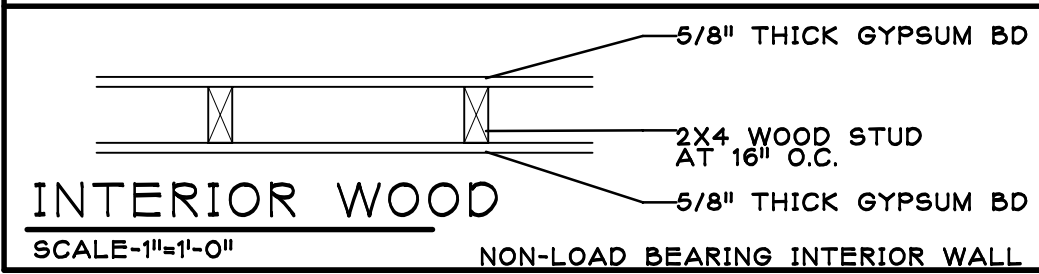

SYMBOL LEGEND

CM	CARBON MONOXIDE DETECTOR. 15'-0" MAX FROM ANY BEDROOM TO BE HARD-WIRED.
SD	SMOKE DETECTOR. 15'-0" MAX FROM ANY BEDROOM TO BE HARD-WIRED.
A	TAG REFERS TO THE WINDOW AND ITS TYPE ON THE WINDOW SCHED.
17	TAG REFERS TO AND OBJECT AND THE NOTE ASSOCIATED WITH IT.
1	TAG REFERS TO THE DOOR AND ITS TYPE ON THE DOOR SCHED.


DOOR SCHEDULE

MARK	DOOR TYPE	SIZE	QTY ALL FLOORS	MATRL.	FRAME	FINISH	HARDWARE	VALUE	ROUGH OPENING	REMARKS
1	SINGLE DOOR	2'-6" X 6'-8"	6	SC WD	WD	PRIMED PAINTED	MATCHING	N/A	32" X 80 1/2"	LOUVERED
2	SINGLE DOOR	2'-6" X 6'-8"	26	SC WD	WD	PRIMED PAINTED	MATCHING	N/A	32" X 80 1/2"	1 SQ. IN. PER 1000 BTU'S @ LNDY
3	SINGLE DOOR	2'-4" X 6'-8"	28	SC WD	WD	PRIMED PAINTED	MATCHING	N/A	30" X 80 1/2"	

1. MATCH DOORS TO EXISTING DOORS WITHIN THE UNIT.
2. DOOR SUPPLIER OR MANUFACTURER TO VERIFY ALL FINISHES, HARDWARE AND COLORS WITH G.C.
3. VERIFY DOOR STYLE W/ OWNER, OWNER MY MATCH TO EXISTING IN STYLE
4. VERIFY IF EXISTING DOORS ARE TO BE SWAPPED OUT FOR NEW.

TAGGED NOTES

TAG	DESCRIPTION OF ITEM
1	INFILL EXISTING OPENING W/ MATCHING WALL CONSTRUCTION
2	NEW WINDOW IN EXISTING OPENING. REPLACE DOOR.
3	GEY GREY BOX. FOR NEW WASHER/DRYER
4	NEW FRAME INTERIOR WALL. VERIY ALL ALYOUTS IN FIELD.
5	CUSTOM KITCHEN COUNTER TOPS, CABS. UPPER & LOWER NEW APPLIANCES. VERIFY APPLIANCE SIZES WITH OWNER AND CABINET MANUFACTURER PRIOR TO ORDERING.
6	CUSTOM KITCHEN ISLAND W/ CABS & COUNTER TOP
7	MIN. 10" COUNTER TOP OVERHANG. VERIFY W/ OWNER.
8	EXISTING BATHROOM- MAINTAIN EXISTING SUPPLY & WASTE -REPLACE FIXTURES IN-KIND STANDARD SIZES -REPAIR AND REPLACE FLOOR TILE, WALLS TILE, ETC -REPAIR/ REPLACE ANY DAMAGED GREEN BOARD/PLYWOOD ETC.
9	PATCH/REPAIR FISHINED PLASTER/GYPSUM BD TO LIKE NEW CONSTRUCTION
10	PATCH/REPAIR FINISHED FLOOR TO LIKE NEW CONSTRUCTION AS WELL AS MATCH NEW CONSTRUCTION AREAS TO THE EXISTING FINISHES REFINISH TO LIKE NEW CONSTRUCTION.

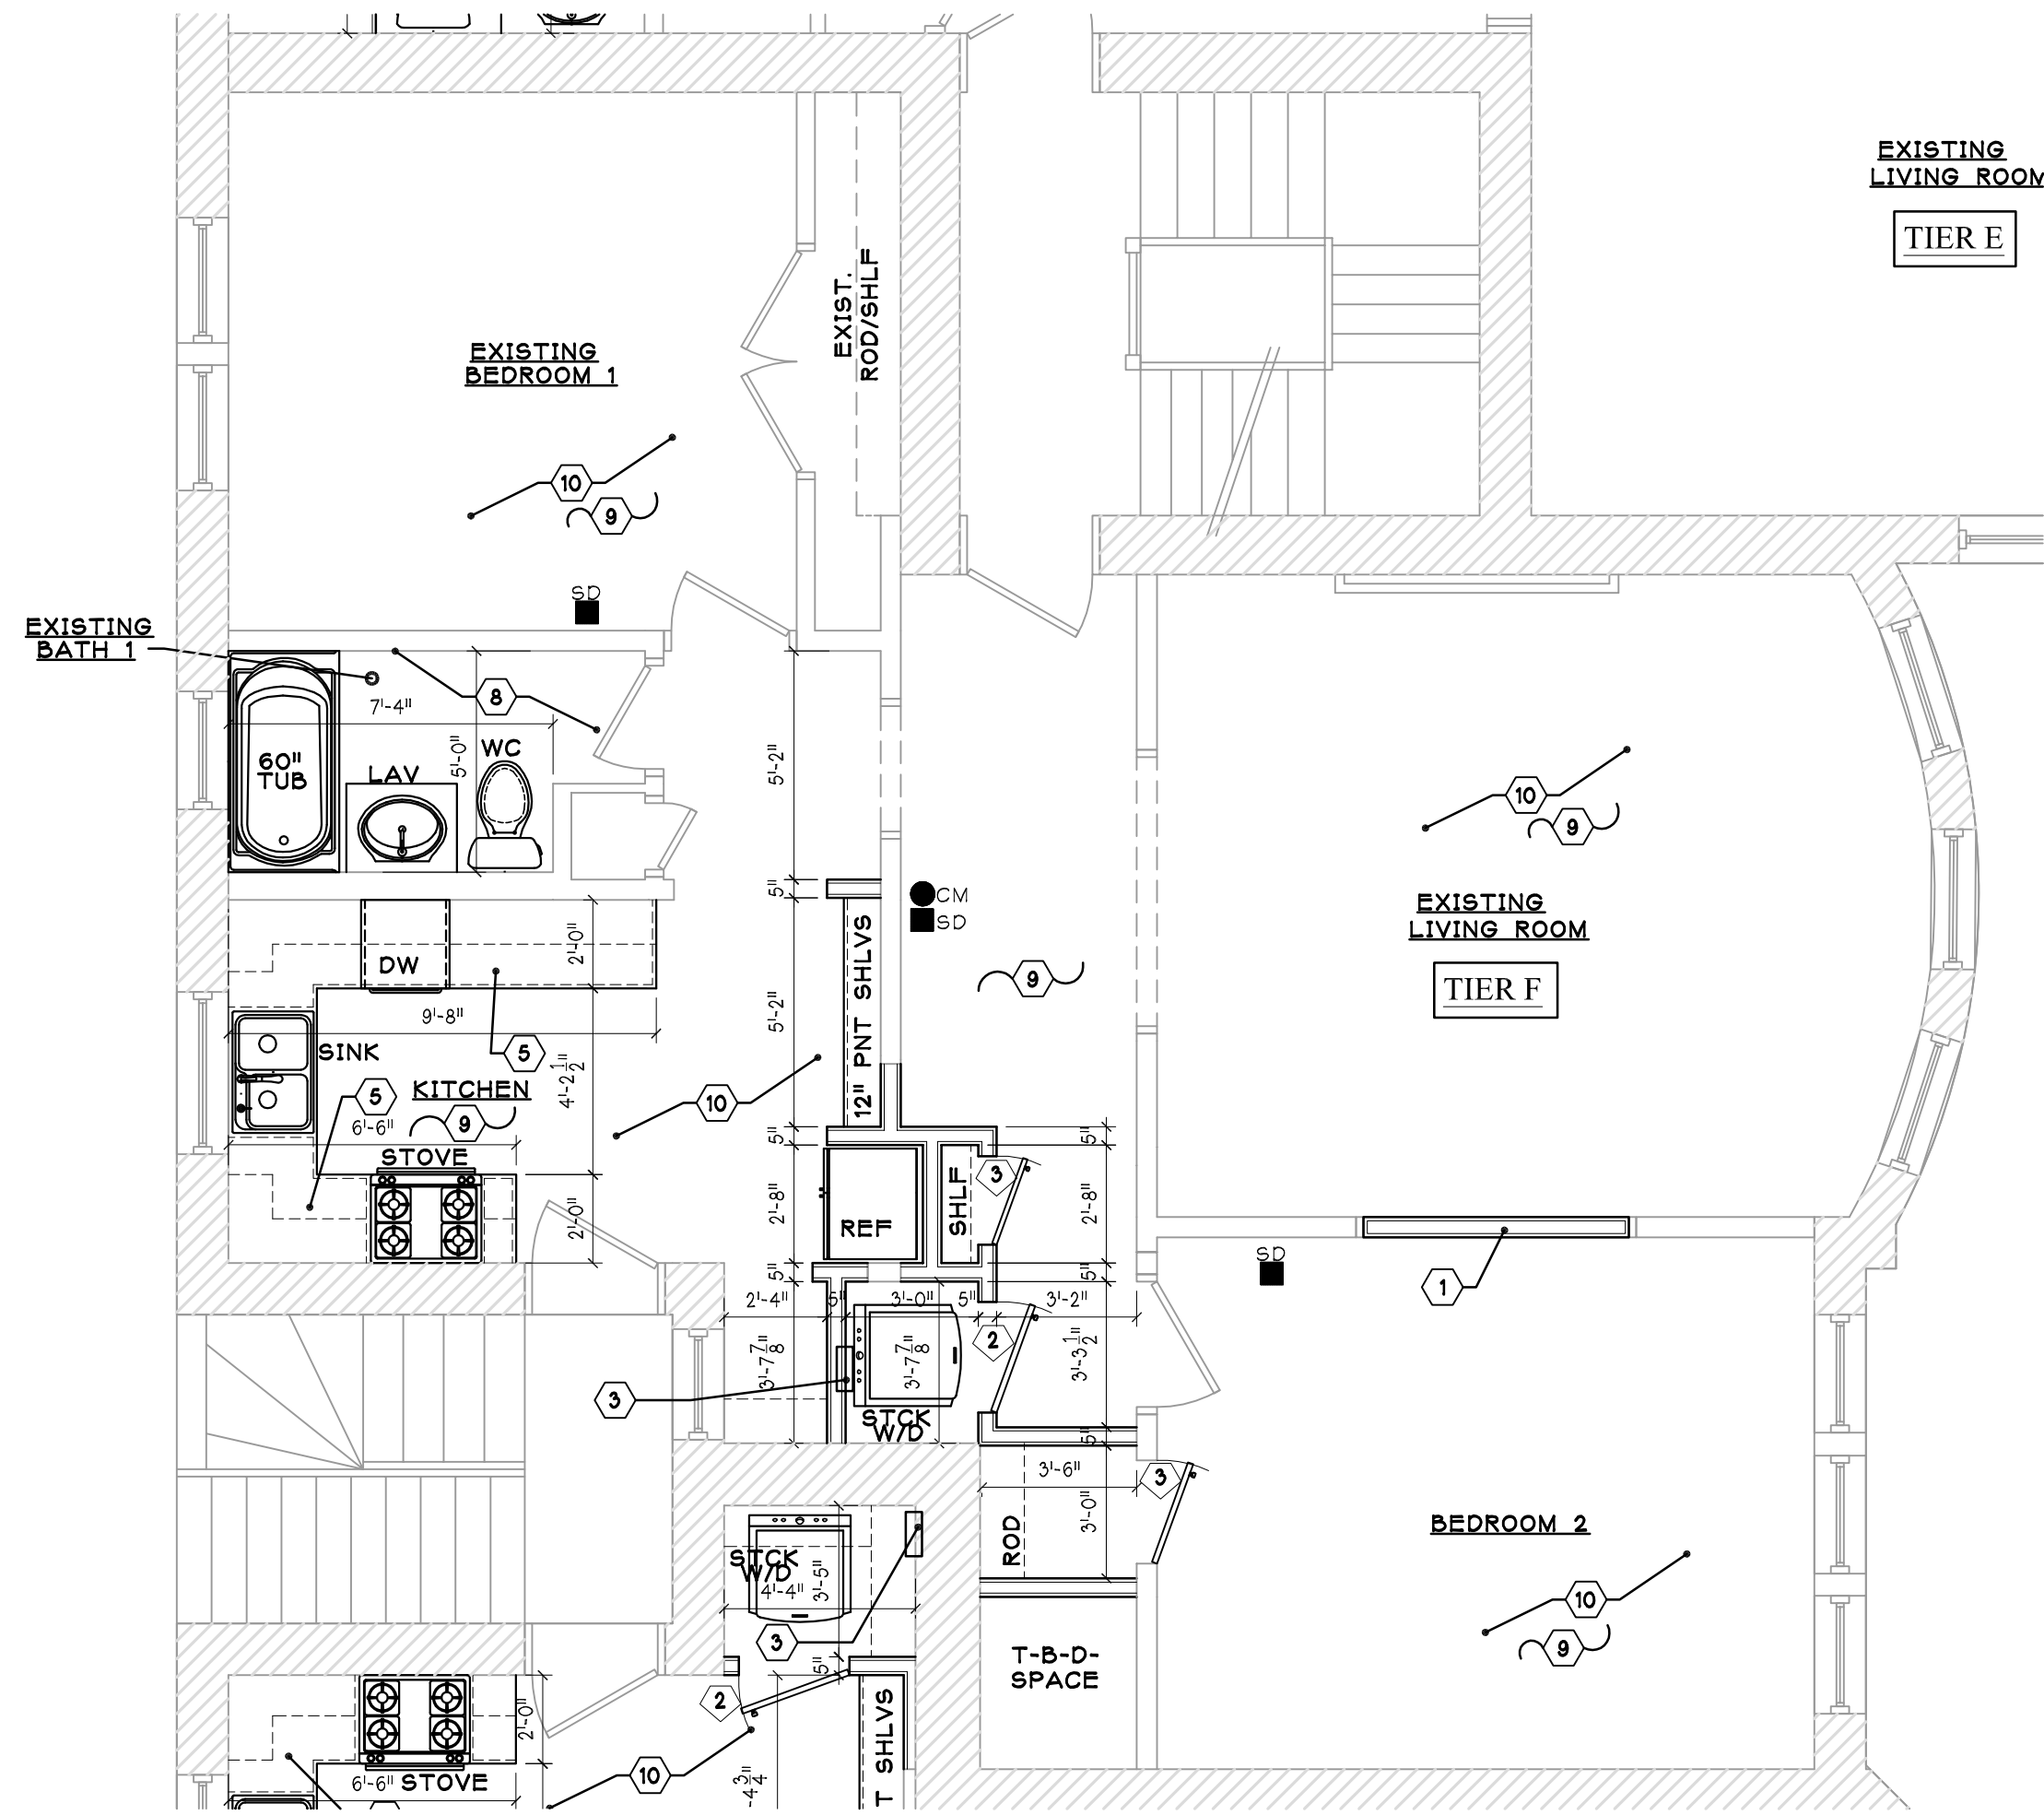

F 2ND, 3RD & 4TH FLOOR
SCALE: 1/4" = 1'-0"
TIER-F

PERMIT SUBMIT	7/24
Issue	Date

PROJECT:	531-539 HINMAN AVE. EVANSTON, IL 60202
DRAWING TITLE:	
DRAWING #:	AR-1.7

MC & Associates, LLC
105 W. MADISON
CHICAGO, IL 60602